AN ARCHITECTURAL OFFICE AND TOWNHOUSE

A FACADE ON A RESTRICTED SITE

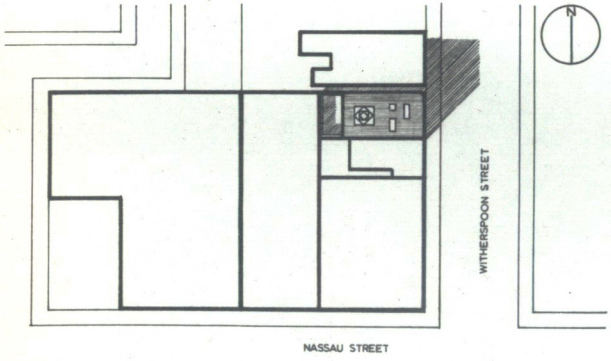

SITE PLAN
SCALE 1" = 50'

4' public alley

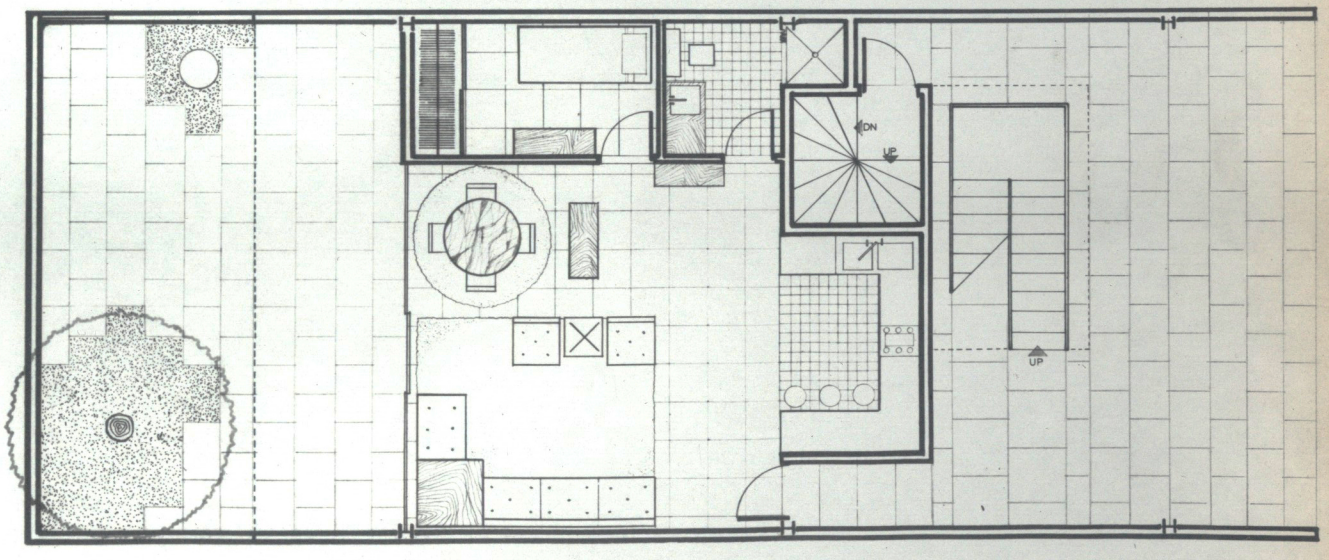

SUITE & ENTRANCE PLAN
SCALE 1/4" = 1' - 0"

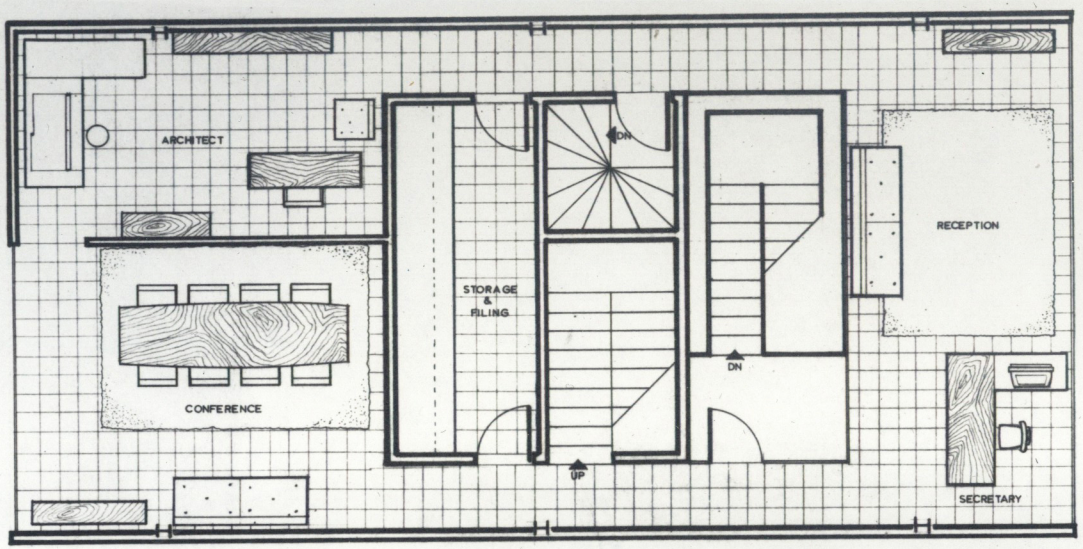

SECOND FLOOR PLAN
SCALE 1/4" = 1' - 0"

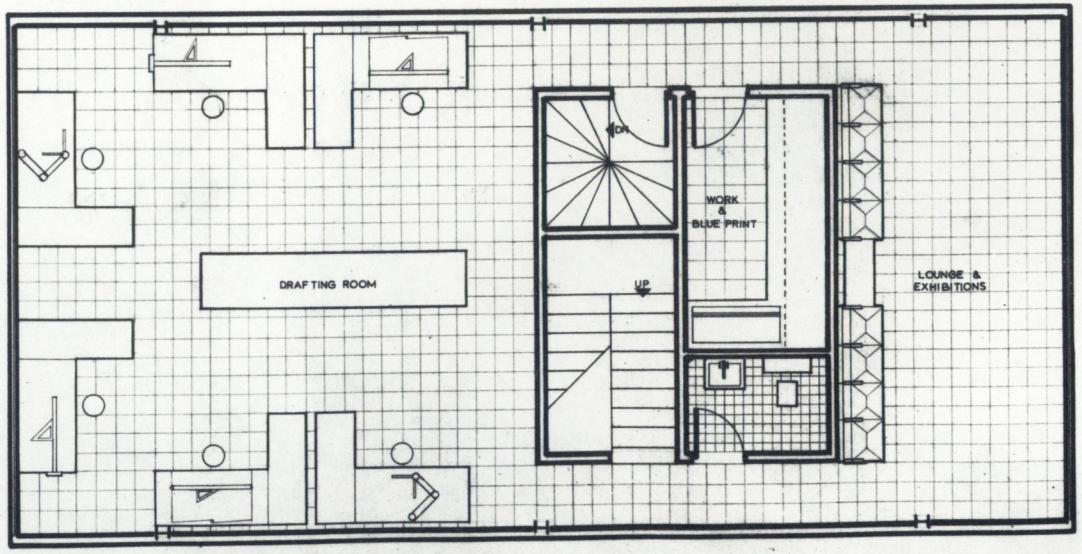

THIRD FLOOR PLAN
SCALE 1/4" = 1' - 0"

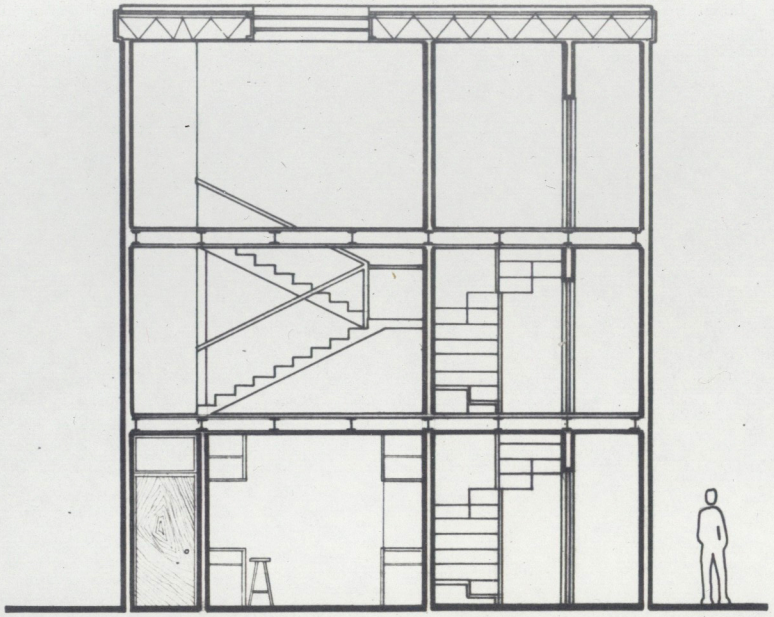

TRANSVERSE SECTION

SCALE 1/4" = 1' - 0"

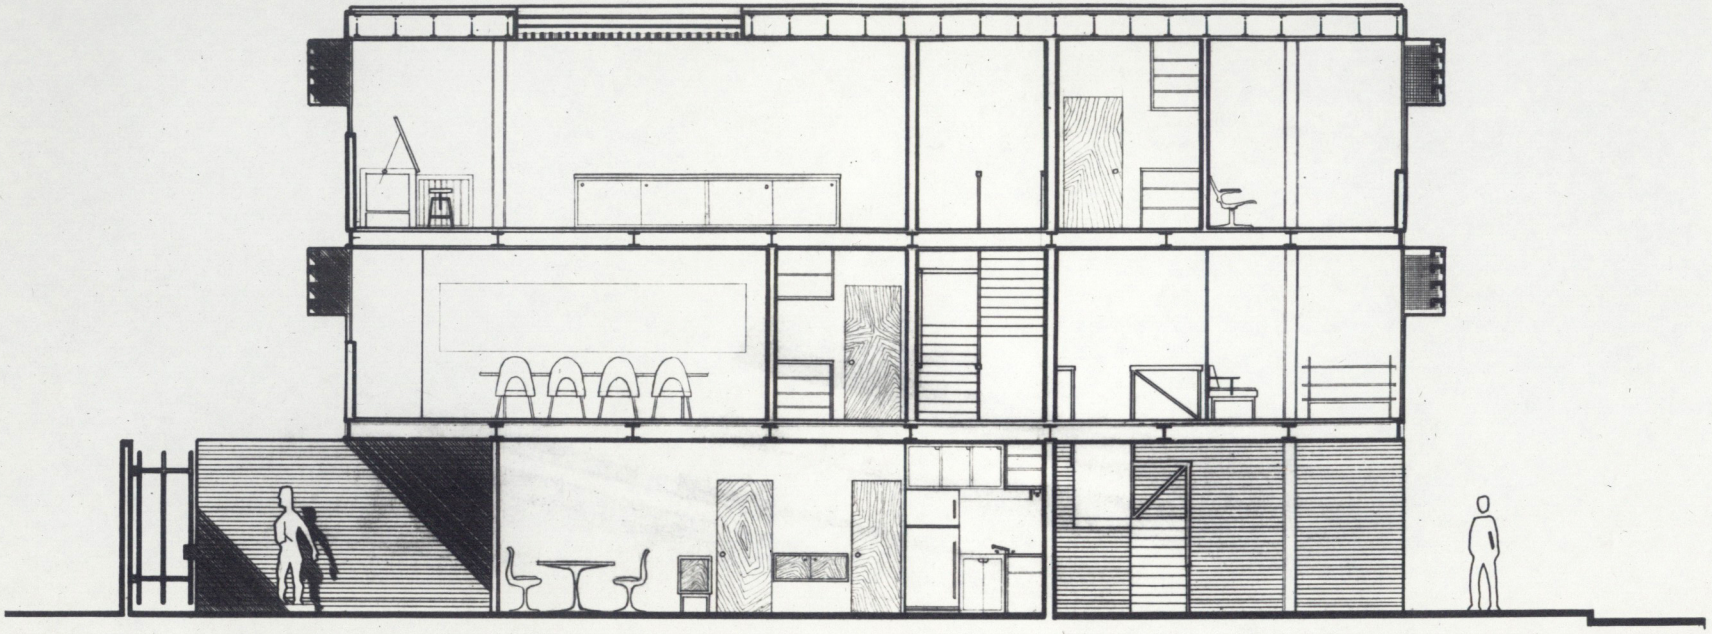

LONGITUDINAL SECTION

SCALE 1/4" = 1' - 0"

WITHERSPOON STREET FACADE

SCALE 1/4" = 1' - 0"

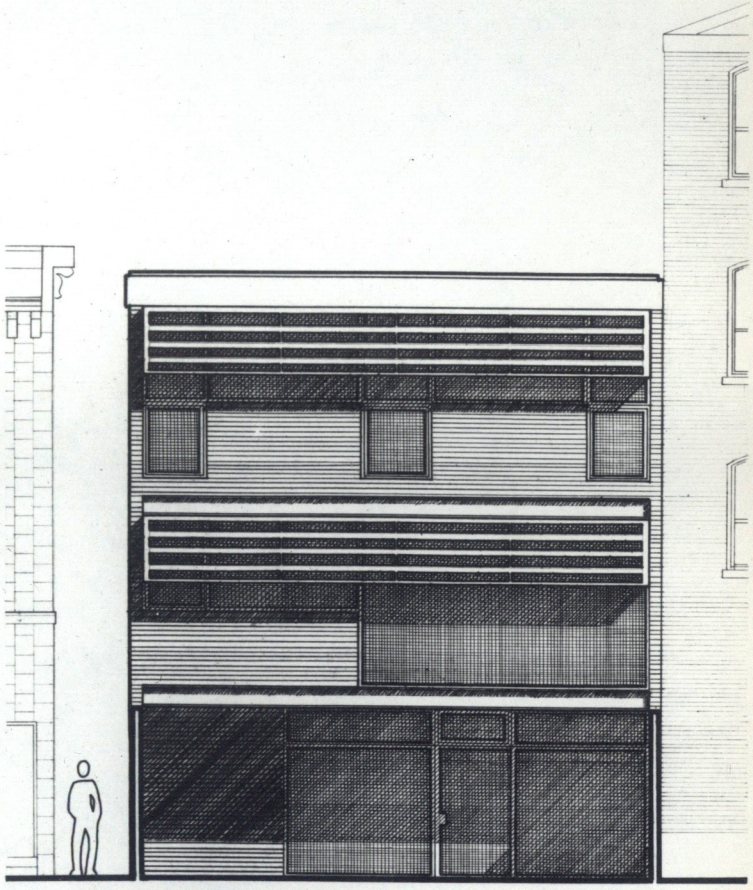

REAR FACADE

SCALE 1/4" = 1' - 0"

DETAIL
STEEL ENTRANCE STAIR

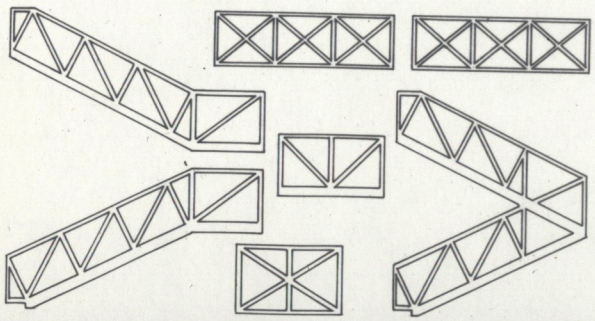

TRUSS ASSEMBLIES
1/4" = 1'-0"

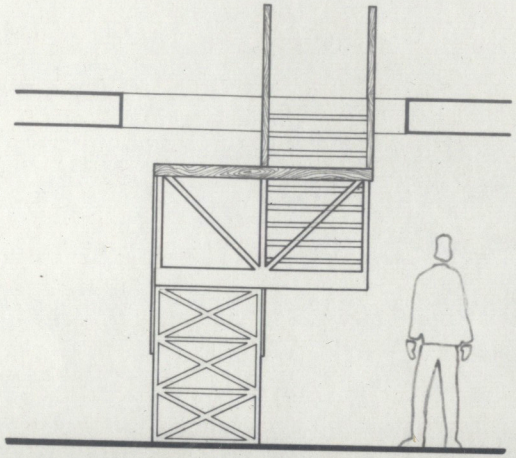

ELEVATION
1/2" = 1'-0"

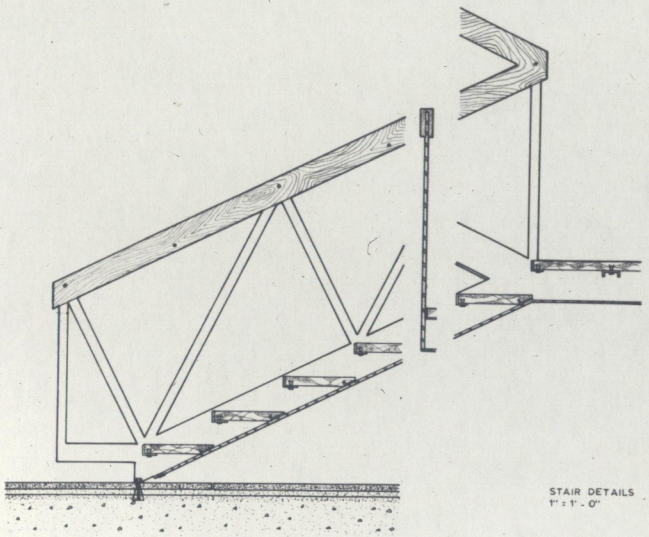

STAIR DETAILS
1" = 1'-0"

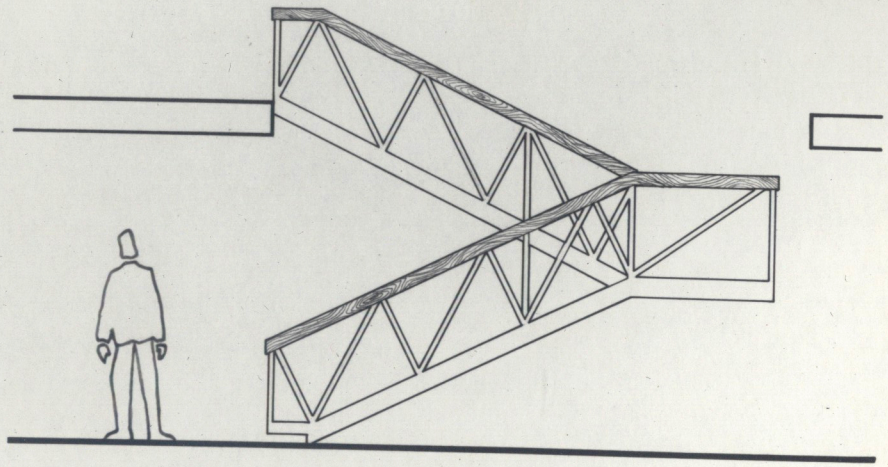

ELEVATION
1/2" = 1'-0"